


1 JAMB DETAIL

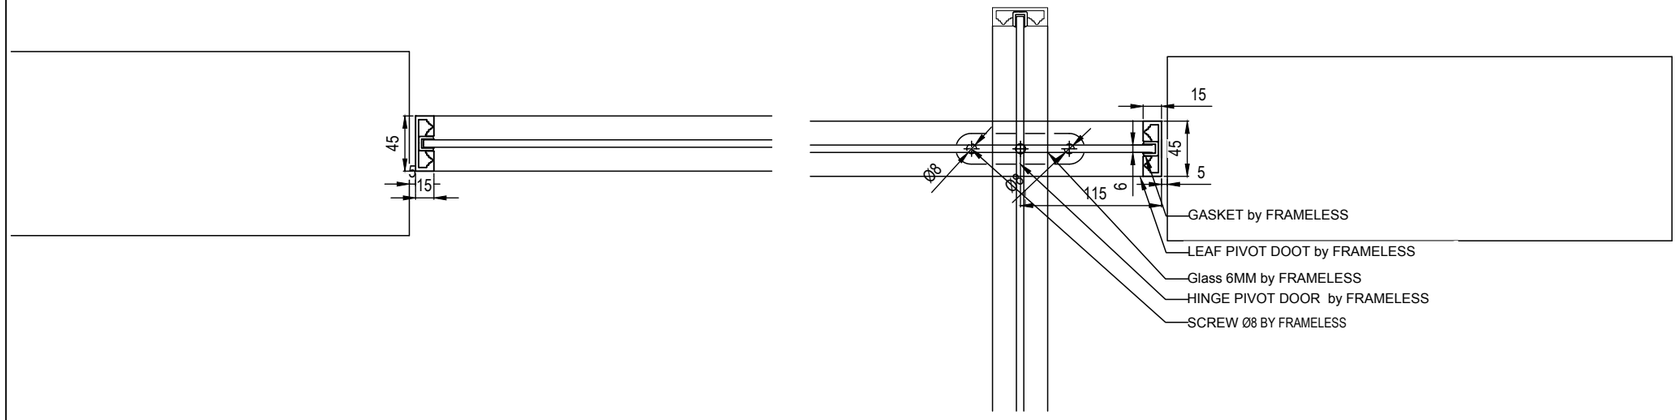

2 DOOR HEAD DETAIL

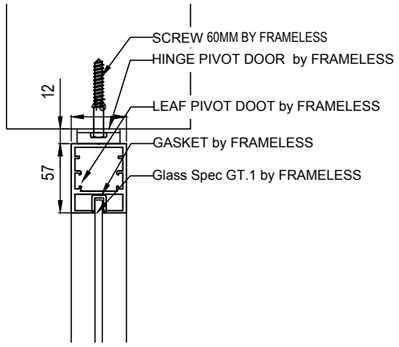

3 DOOR CILL DETAIL

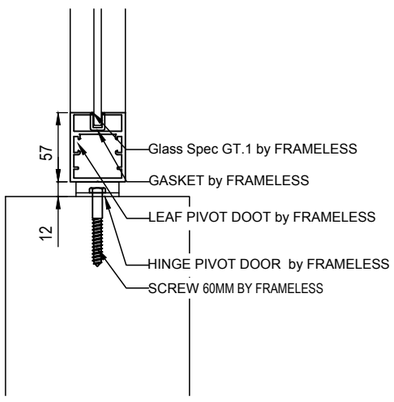

NOTICE: THIS DRAWING IS THE PROPERTY OF FRAMELESS COMPANY AND IS FOR CONFIDENTIAL USE ONLY. IT SHALL NOT BE REPRODUCED, COPIED, LOANED OR USED FOR ANY OTHER PURPOSE OTHER THAN FOR WHICH IT IS ISSUED.

frameless

FRAMELESS COMPANY
Unit 10 Tramore Commercial Park,
Tramore Road, Cork, Ireland T12
Y8DW

Project Name and Address:

FRAMELESS

Project title:

PIVOT DOOR

Project No:	
01	
Date: 18.09.2026	Revision: P–04
Scale: 1 : 5	Sheet: GD–01